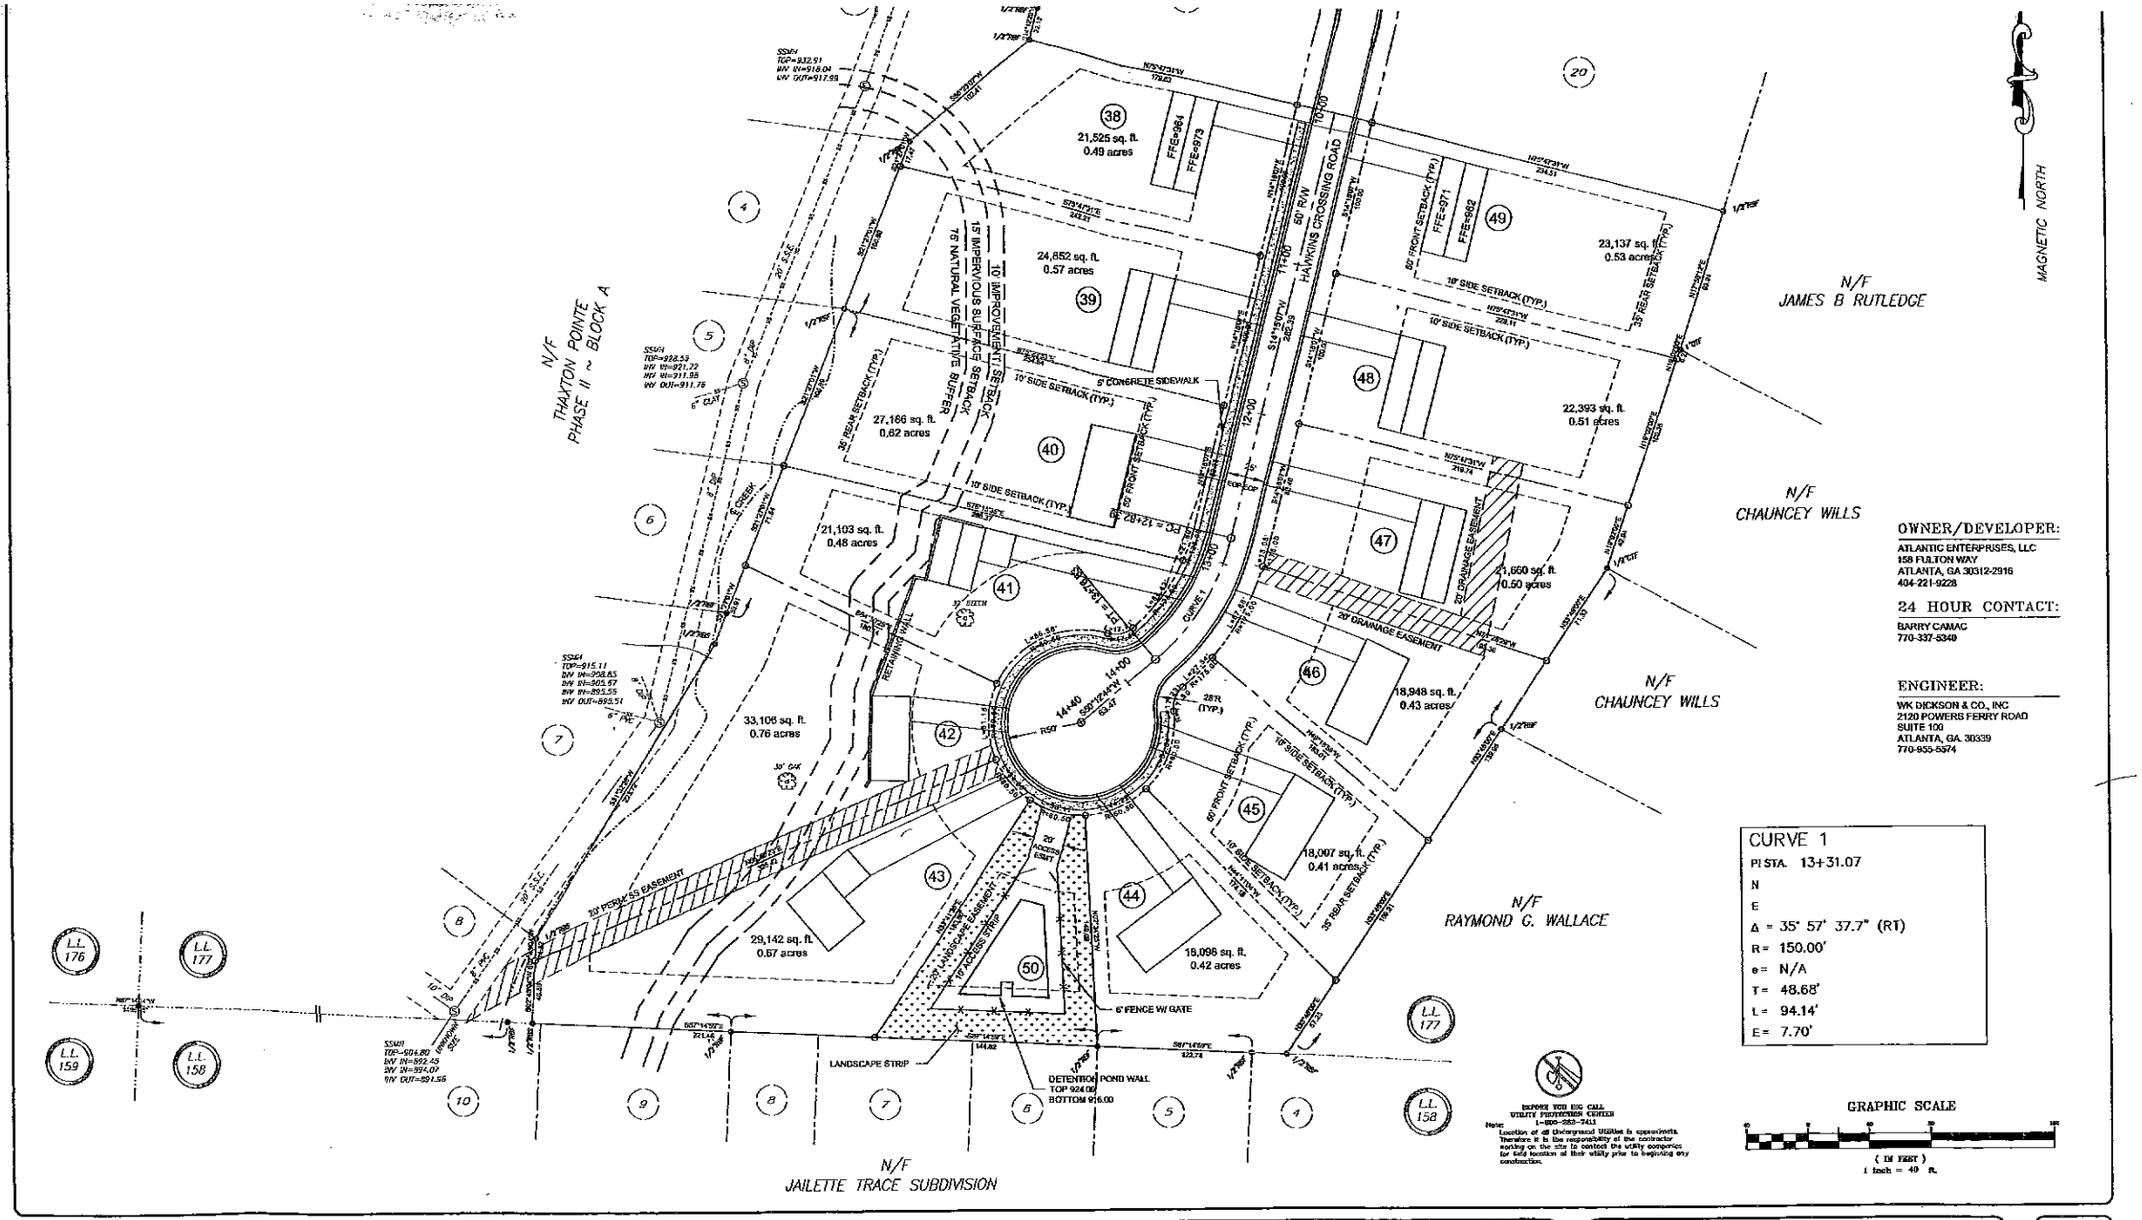

OWNER/DEVELOPER:

ATLANTIC ENTERPRISES, LLC
158 FULTON WAY
ATLANTA, GA 30312-2916
404-221-9228

24 HOUR CONTACT:

BARRY CAMAC
770-337-5349

ENGINEER:

WK DICKSON & CO., INC
2120 POWERS FERRY ROAD
SUITE 100
ATLANTA, GA. 30339
770-955-5574

CURVE 1

PI STA. 13+31.07
N
E
Δ = 35° 57' 37.7" (RT)
R = 150.00'
e = N/A
T = 48.68'
L = 94.14'
E = 7.70'

BEFORE YOU DIG CALL
UTILITY PROTECTION CENTER
1-800-282-7411
Note: Location of all Underground Utilities is approximate. Therefore it is the responsibility of the contractor working on the site to contact the utility companies for field location at their utility prior to beginning any construction.

REV. NO.	DESCRIPTION	DATE
	REVISIONS	

PROJECT MANAGER PSH	DRAWING SCALE AS SHOWN	
DESIGN BY PSH	PROJECT DATE 9.20.04	
APPROVED BY RD	PROJECT NUMBER 40200.00.A7	
FILE NAME SITE PLAN	PLOT DATE 10.25.04	

WK DICKSON
community infrastructure consultants

2120 POWERS FERRY RD.
SUITE 100
ATLANTA, GA 30339
(770) 955-5574

Office Locations:
North Carolina
South Carolina
Georgia
Florida

RELEASED FOR	DATE
APPROVALS	
ISSUING	
CONSTRUCTION	
RECORD DWG.	

GEORGIA REGISTERED PROFESSIONAL ENGINEER
PHILIP A. HOLLIS
10-22-04

LOCATED IN
LAND LOT 177 ~ DISTRICT 9F
FULTON COUNTY, GEORGIA

SITE PLAN FOR:
THAXTON POINT SUBDIVISION